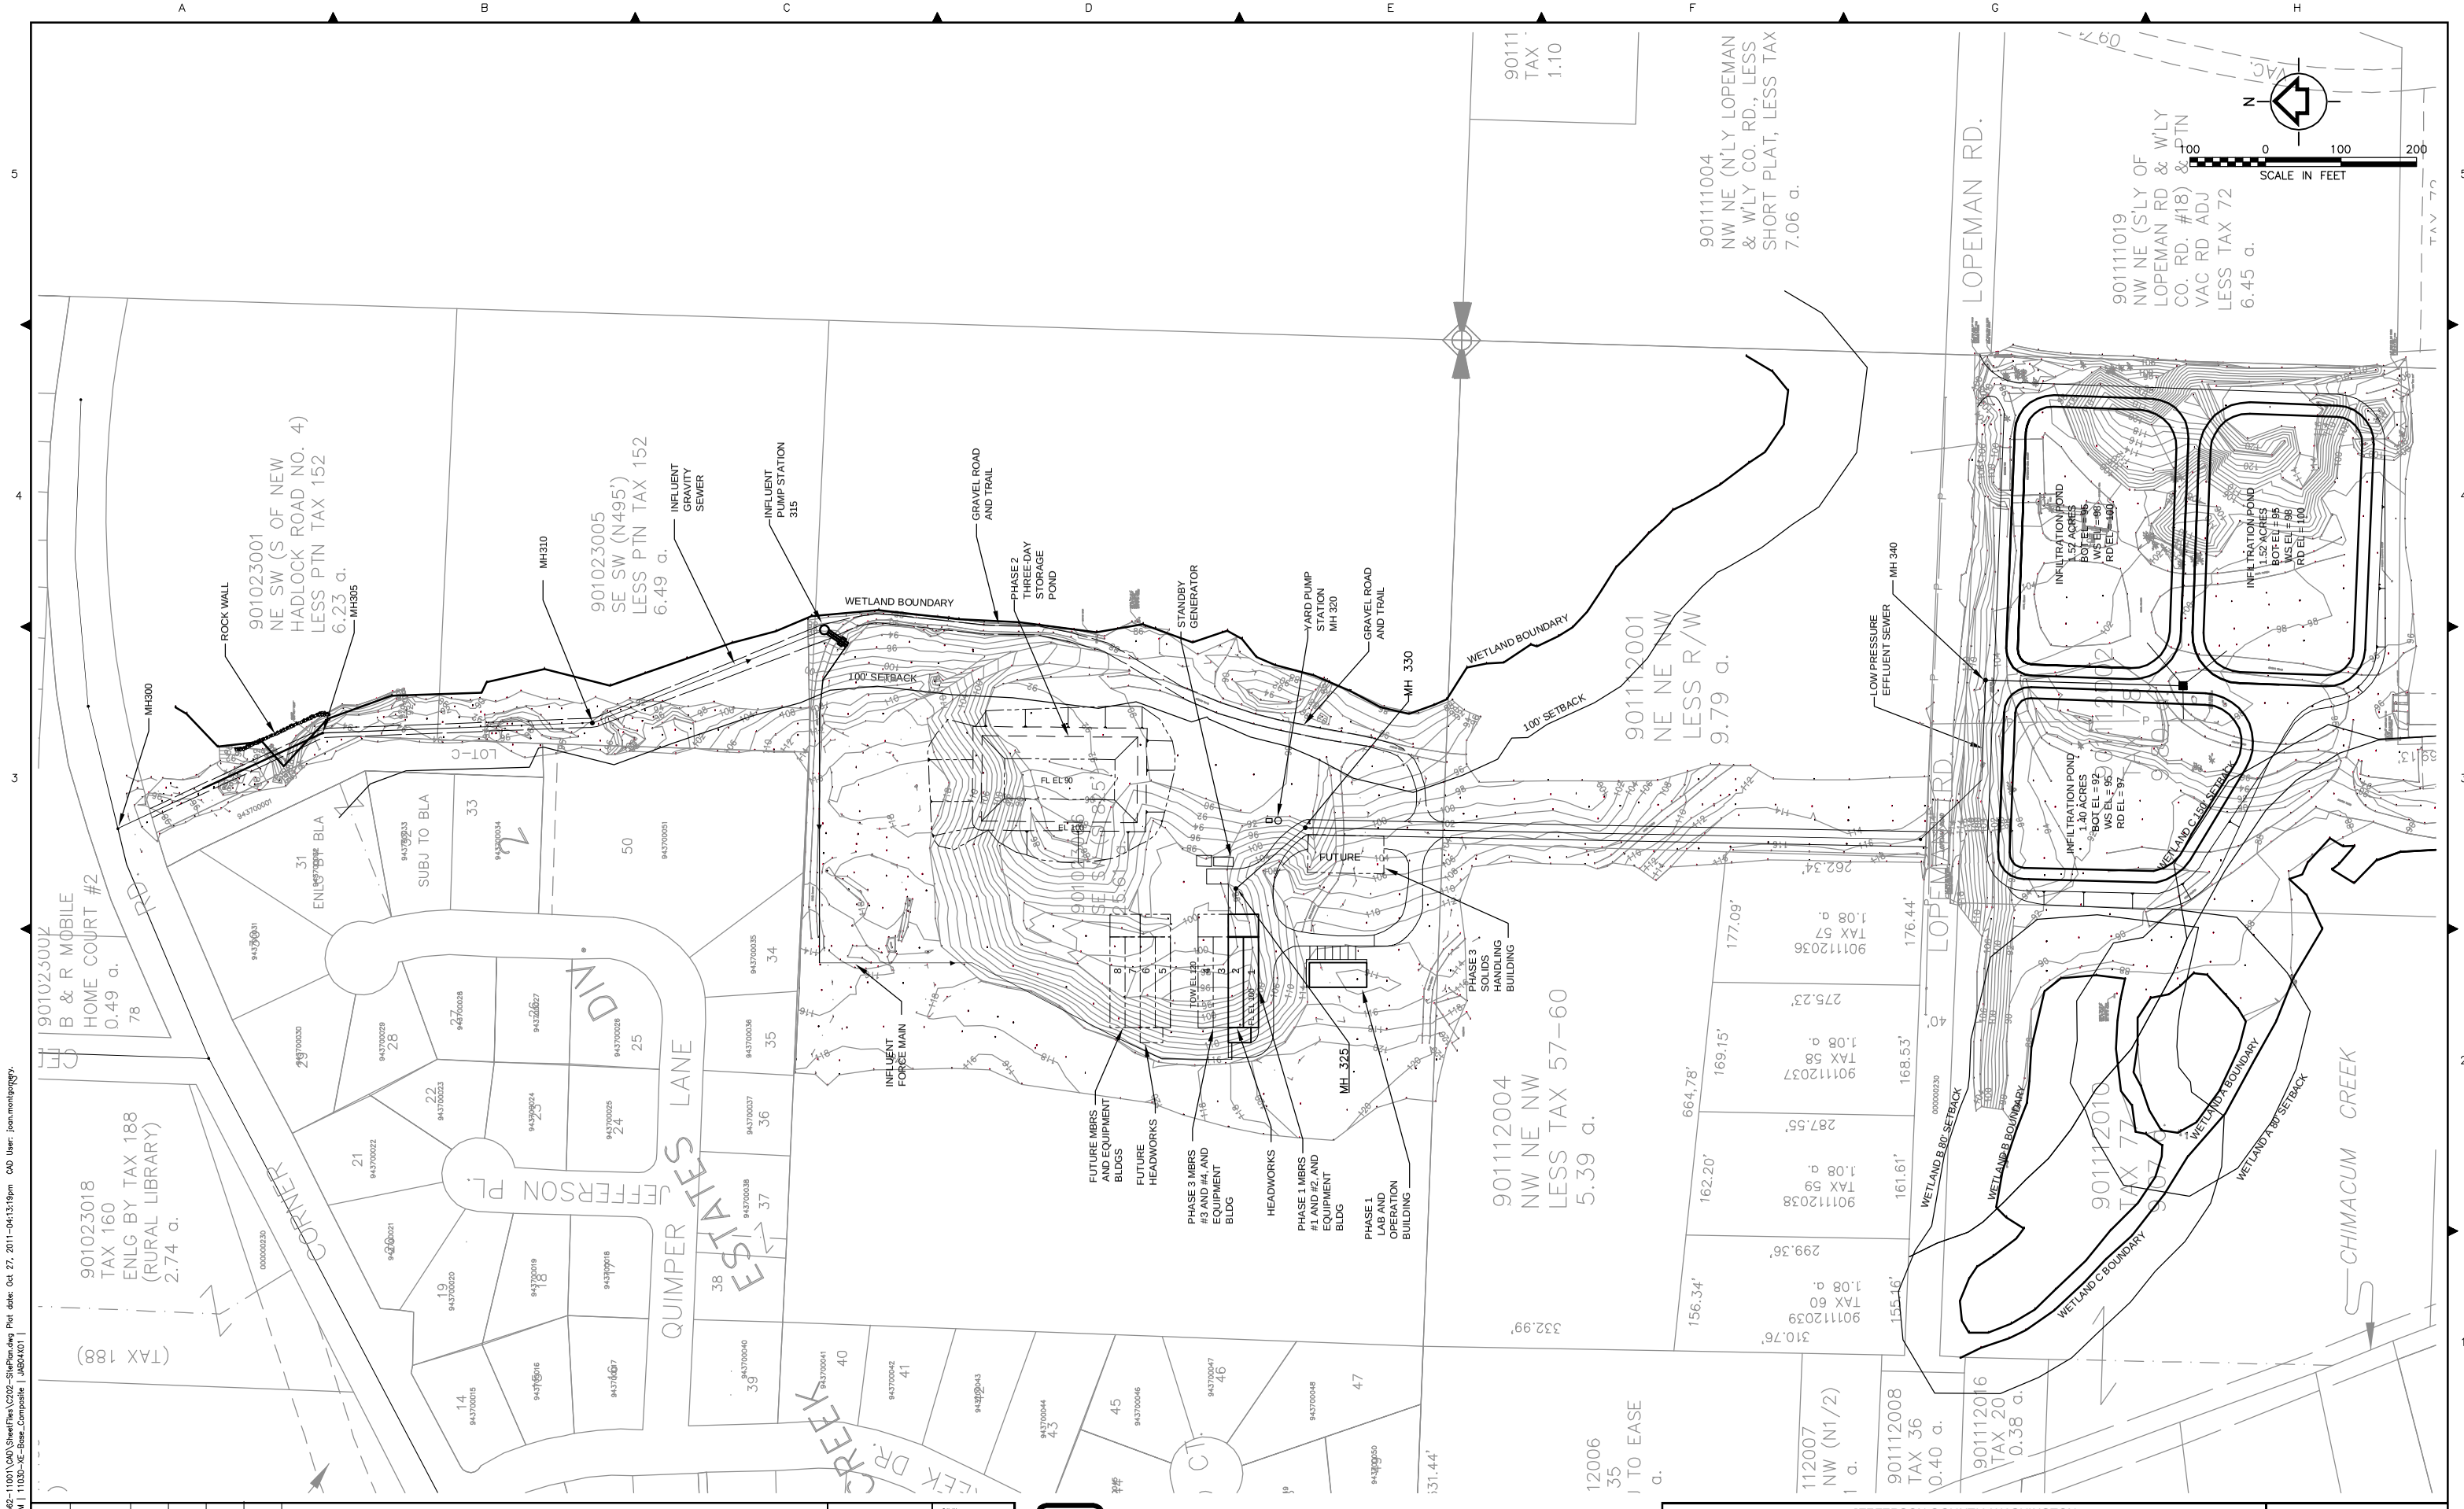

REV	DATE	DES	CHECK	APPROVALS	REVISION DESCRIPTION

DATE:	CIVIL REVIEW:
DESIGNED:	ARCH REVIEW:
DRAWN:	STRUC REVIEW:
CHECKED:	MECH REVIEW:
APPROVED:	

TETRA TECH
www.tetratech.com
1420 Fifth Avenue, Suite 600
Seattle, Washington 98101
Phone: 206-883-9300 Fax: 206-883-9301

10-27-11

JEFFERSON COUNTY, WASHINGTON
PORT HADLOCK UGA SEWER SYSTEM
RECLAMATION PLANT AND INFLUENT PIPELINE

DRAFT SITE PLAN

FILE NO:	
PROJECT NO:	135-12562-09001
DWG NO:	
SHEET:	OF TLT

COPYRIGHT 2010, TETRA TECH, ALL RIGHTS RESERVED

This drawing is full size when 22"x 34" or is reduced to half size when 11"x17"

Paths: P:\12562\135-12562-11001\CAD\SheetFiles\C202-SitePlan.dwg Plot date: Oct 27, 2011-04:13:19pm CAD User: jjcon.monkprogrp. Xref Filename: | J4B04FRM | 11030-XE-Base_Composite | J4B04X01 |